



STUDIO TOR & ÅS

INREDNINGSARKITEKTUR · DESIGN · RITNINGAR

ETT URVAL UR ARKIVET




01

Retail & Flagship




exhibition Abu Dhabi © 2013 Architron for IWC Schaffhausen

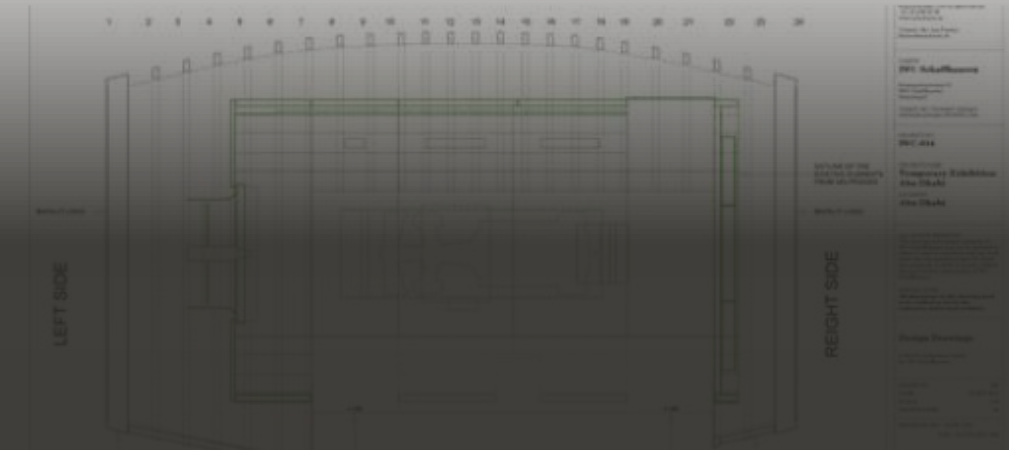





SHOWROOM & KUNDUPPLEVELSE

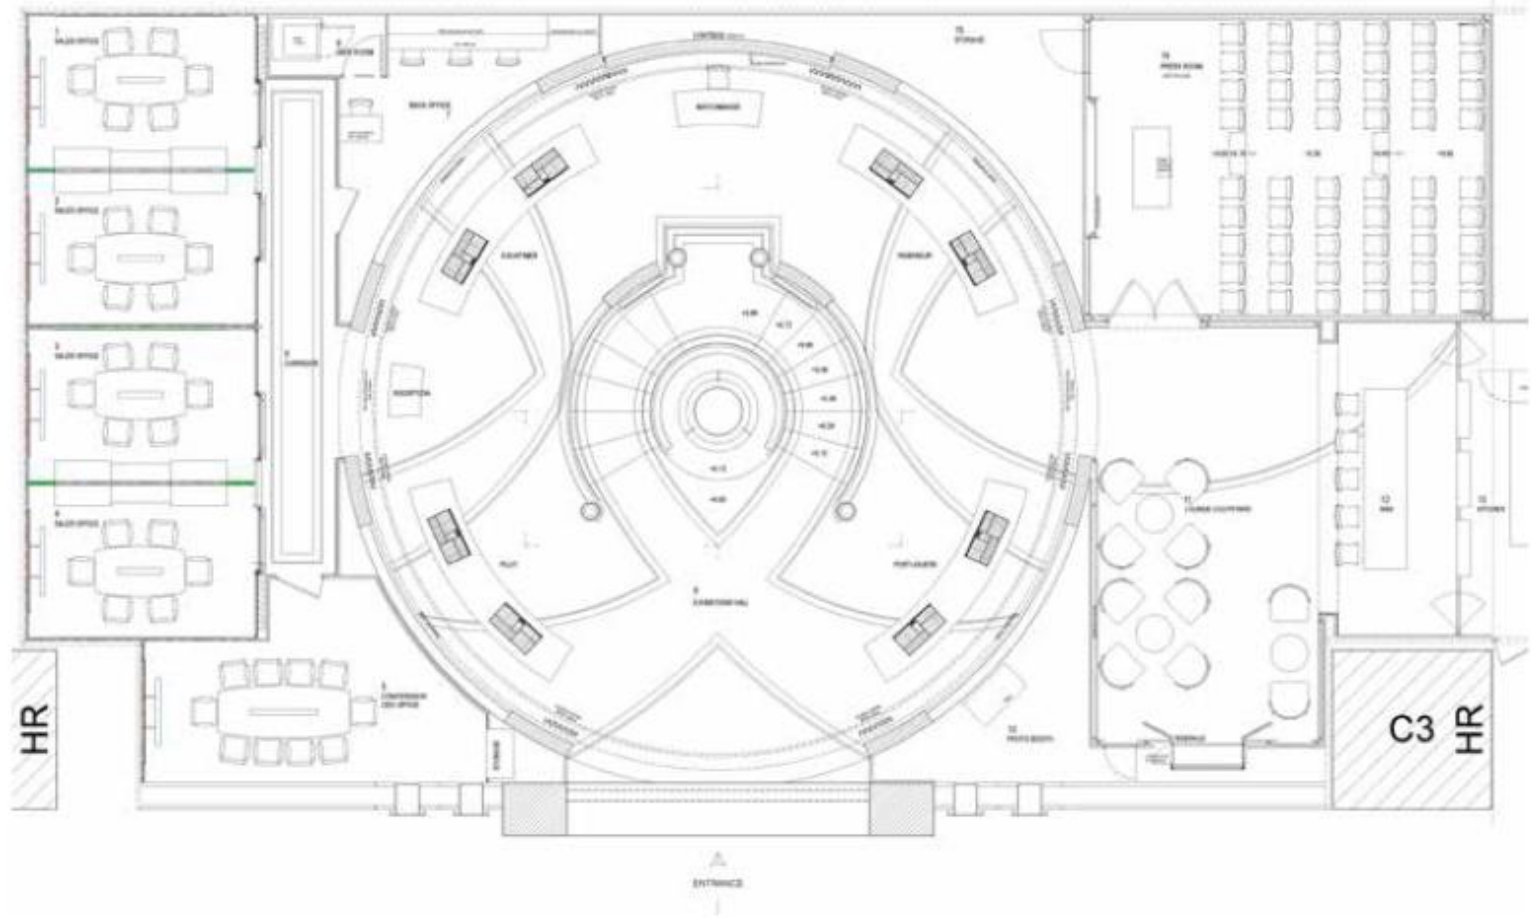



IWC SCHAFFHAUSEN — FLAGSHIPINTERIÖRER

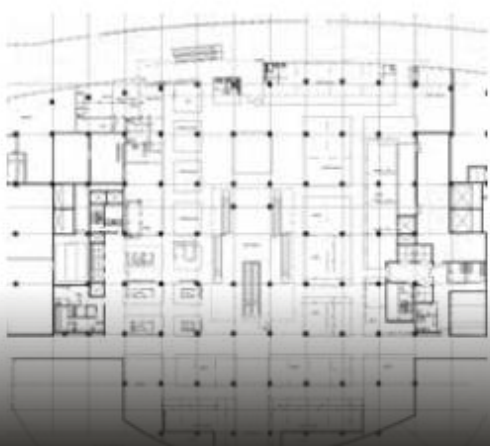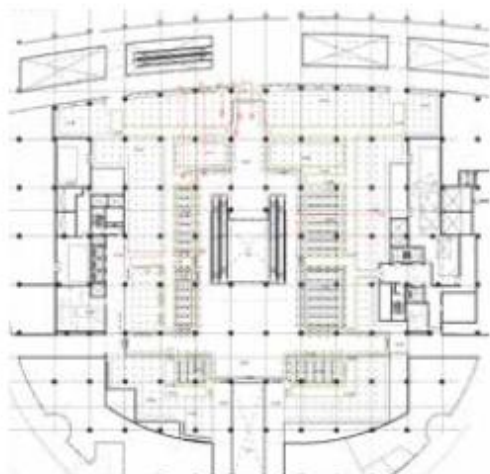


SOVRUM & VARDAGSRUM



IWC SCHAFFHAUSEN — FLAGSHIPINTERIÖRER



BOUTIKSALONGER & VARUEXPONERING

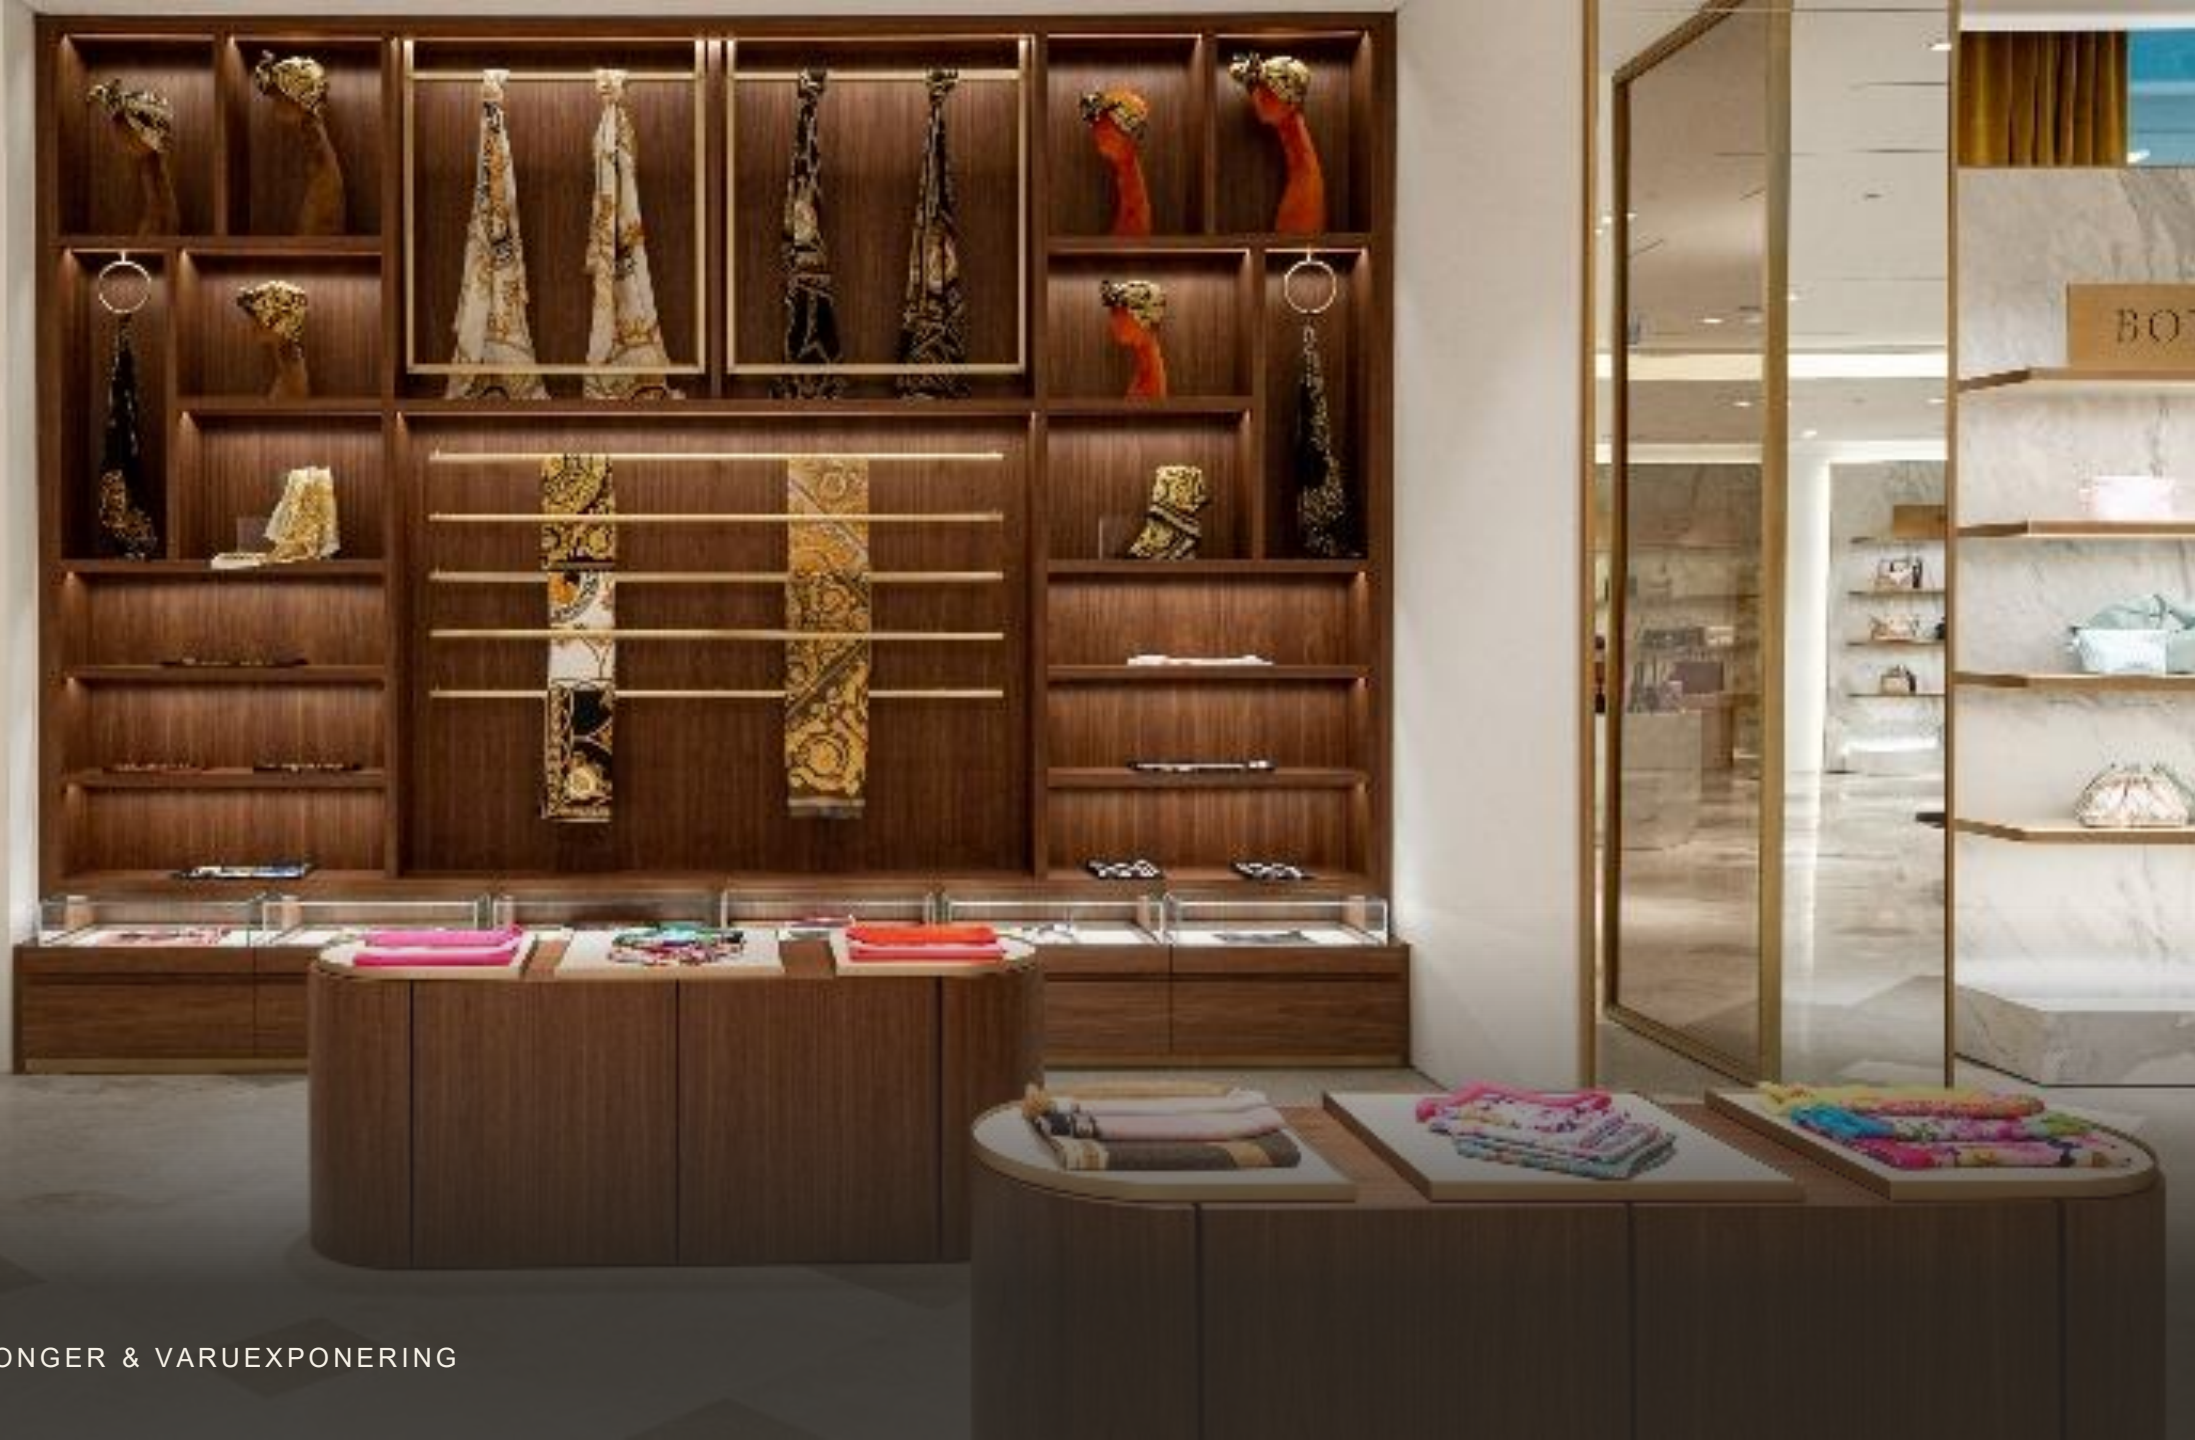

BOUTIKSALONGER & VARUEXPONERING



02

Bostäder



KONCEPTUTVECKLING — VÄXTLIGHET & VOLYMSTUDIER



KONCEPTUTVECKLING — VÄXTLIGHET & VOLYMSTUDIER






Time is Movement

Time is Rotation

Time is Continuity

*Time is micro and
marco*

*Hour Passion is the
passion for time*

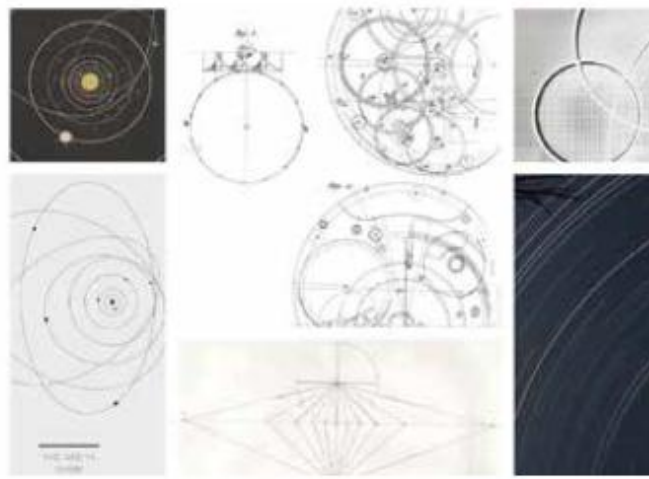

Structured

Intervals

Precise

Swiss

Contemporary

Dynamic

Light



Warm

Precise

Clean

Wood



Bras

White



03


Moodboard

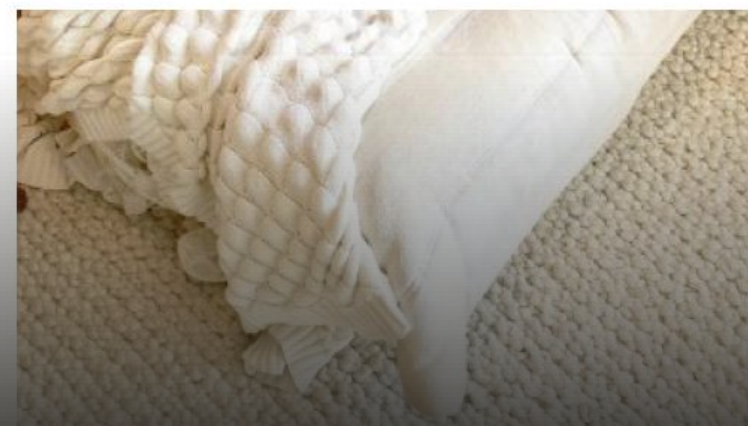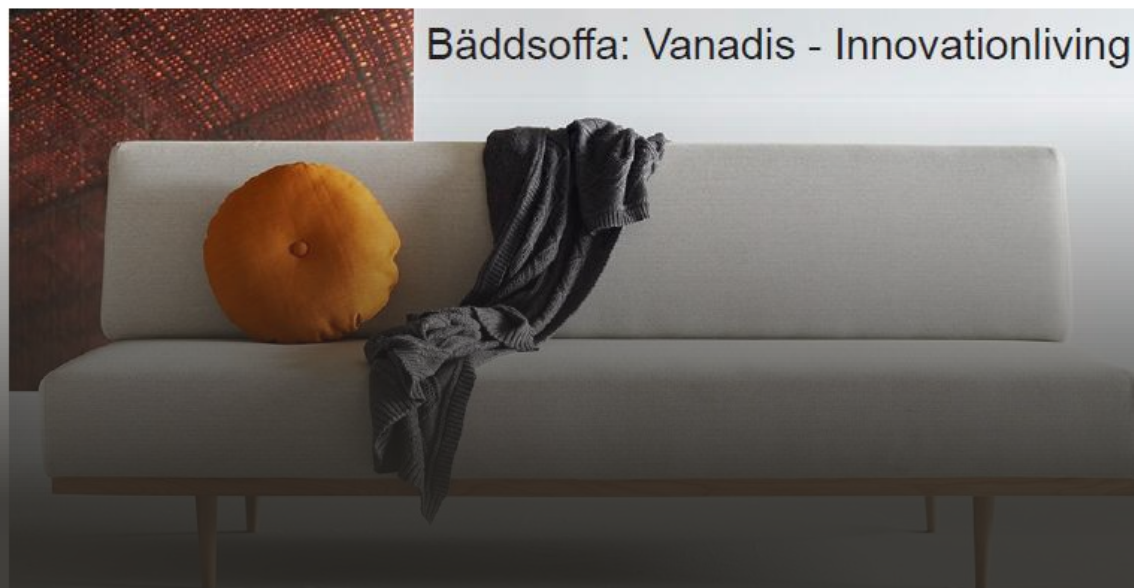

Matta:
Aspen Natural -
Classic Collection

S0804-Y10R

BADRUM | NATURSTEN & BETONG

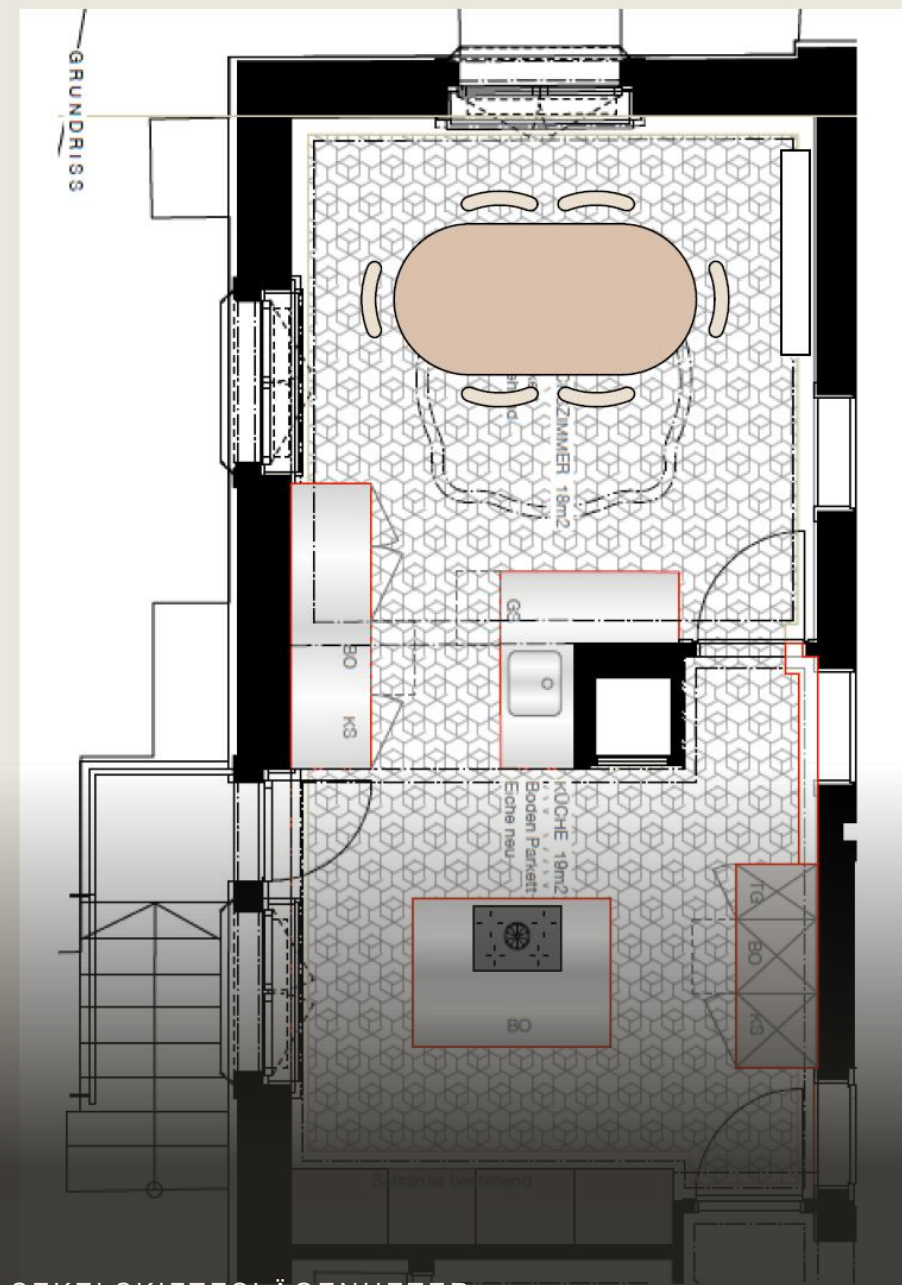

SEKELSKIFTESLÄGENHETER



Visual comfort

Shelves
Pommier



Oval table for 6-8
Westwing



Chair
Pommier


MAIN KITCHEN

BATHROOM




KÖK



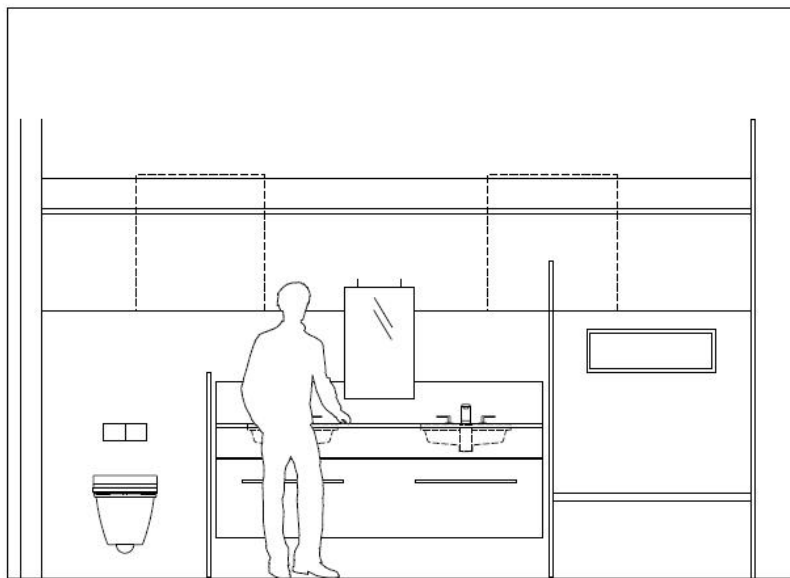

2 MASTER BATHROOM

1:20

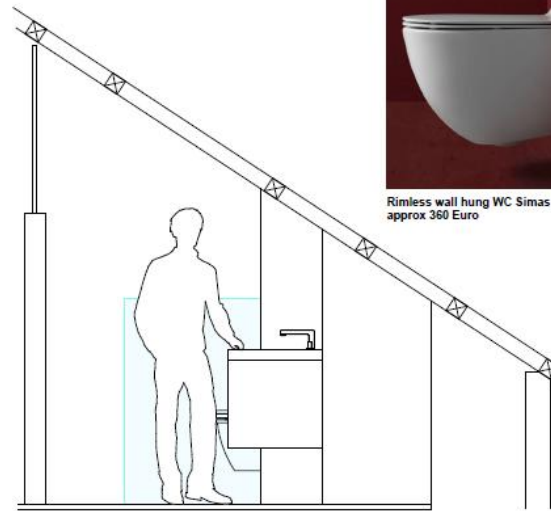

Rimless wall hung WC Simas Vignoni
approx 360 Euro


Sit on sink Seed 04
from Valdama
approx 400 euro



Wall-mounted mirror
Kristina Dam Studio
approx 380 Euro


3 MASTER BATHROOM

1:20

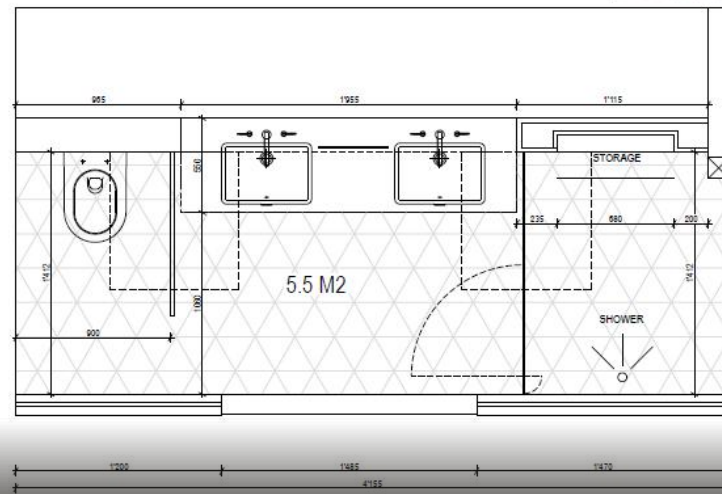

1 MASTER BATHROOM

1:20

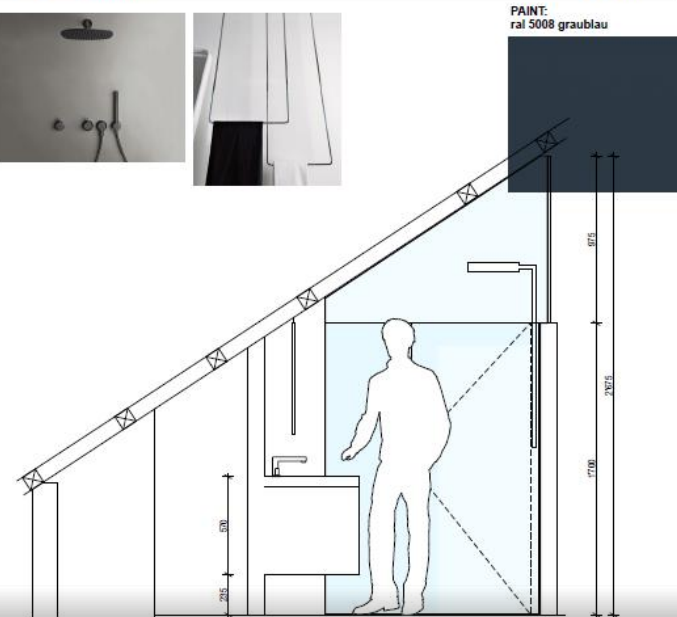

PAINT:
ral 5008 graublau



WALLS:
Giardinetto Railing (5x25 cm)
Claybrooks
approx 100 GBP / M2



FLOORING:
Pudd74_EsaggonDecorNero
Dechirer from Mutina
approx 270 Euro / m2
12 M2

4 MASTER BATHROOM

1:20

SPECIAL NOTE:
All dimensions on this drawing need
to be verified on site by the
contractor and/or local architect.



Design Drawings

DRAWN BY: MK
DATE: 14-MAR-2019
SCALE: 1:50
PLANS/SECTION: A2

REVISION (NO. / DATE / BY):
REV1 / 18-MAR-2019
18-MAY-2019

PLAN TITLE:
MASTER BATHROOM

PLAN NO.:
A-011

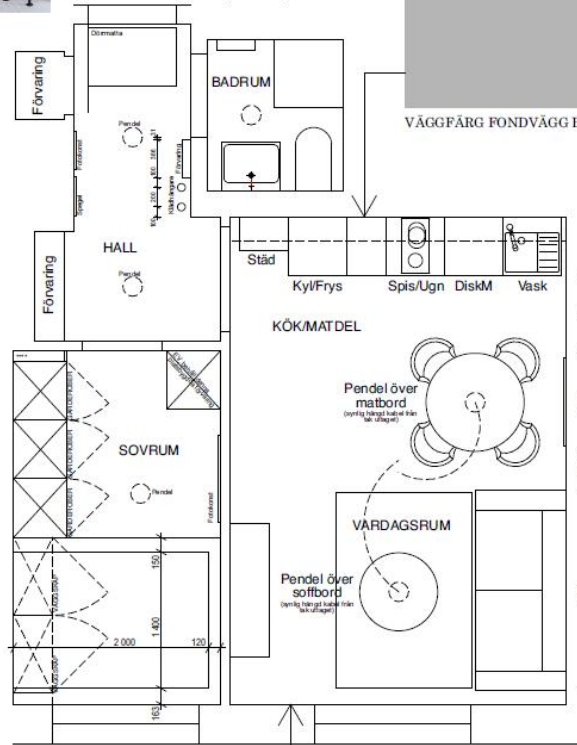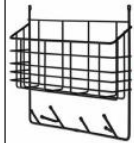





Tack för visat intresse